PROPERTY OWNERS AND STAKEHOLDERS

Edison Mission Energy (EME)
Homer City Generation L.P.

Indiana County Police Association, Inc.

Blacklick Creek Watershed Association

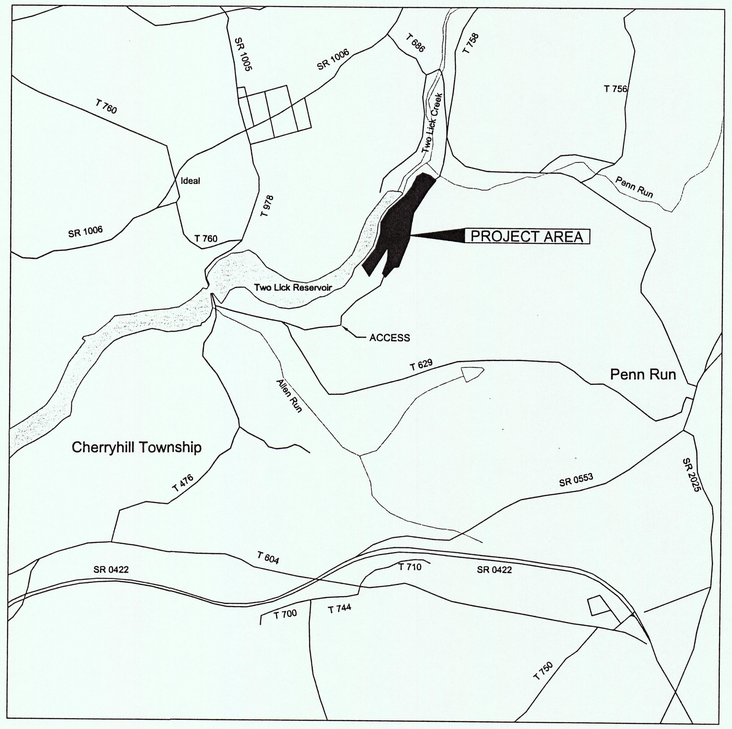

VICINITY MAP

SCALE: 1 in. = 2000 ft.

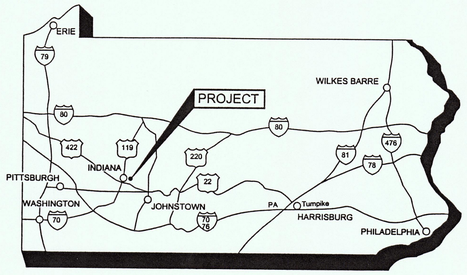

LOCATION MAP

No Scale

LEGEND

- LIMIT OF CONTRACTOR'S WORKING AREA (CWA)
- LIMIT OF GRADING AND SEEDING; LIMIT OF GRADING
- LIMIT OF C.W.A., GRADING AND SEEDING; LIMIT OF SEEDING
- 1120 — PROPOSED CONTOURS
- 1120 — EXISTING CONTOURS
- 2+00 — CONSTRUCTION BASELINE
- PL — APPROXIMATE PROPERTY LINE
- IMPOUNDMENT TO BE DEWATERED
- PERMANENT DITCH

GENERAL NOTES

1. Elevations of the features are to be taken from the bench marks shown on the Drawing(s).
2. Limits of grading, selective grading, and seeding as shown on the Drawing(s) are approximate. Minor deviations may be permitted subject to the approval of the Sponsor's Representative.
3. All areas outside of the seeding limits that are disturbed by the Contractor must be restored to as good as or better than the existing conditions.
4. All areas where 2 ft. contours are not shown shall be graded at a uniform slope between 10 ft. contour intervals.
5. Minor adjustments in the grade may be made by the Sponsor's Representative to suit field conditions.
6. Based on information provided by utility companies in Cherryhill Township, no public utilities were found in the project area as of April 2000. The Contractor shall comply with Act 287 of the General Assembly, as amended, which defines the procedures for notification of public utilities prior to excavation, drilling or demolition work using power equipment or explosives.
7. Private utility lines shown on the Drawing(s) are approximate. The Contractor shall contact Mr. Larry Decker, treatment plant operator, to verify locations and sizes.
8. The Contractor shall dewater all impoundments existing within the grading limits at the time of construction of the project.
9. The property lines as shown on the Drawing(s) are approximate.

PENNSYLVANIA ONE CALL SYSTEM, INC. 1-800-242-1776 STOP-CALL BEFORE YOU DIG!

CALL BEFORE YOU DIG!
PENNSYLVANIA LAW REQUIRES
3 WORKING DAYS NOTICE FOR
CONSTRUCTION PHASE - STOP CALL:
1-800-242-1776

Design Phase Serial No.: 0731197

NO.	DATE	REVISION	APPR.

SUBMITTED: David R. Hellhut P.E.
PROJECT ENGINEER

RECOMMENDED: Daniel P. Farrell, P.E.
ACTING PROJECT COORDINATOR

APPROVED: Joseph H. Schueck P.E.
ACTING CHIEF - DIVISION OF ACID MINE DRAINAGE ABATEMENT

COMMONWEALTH OF PENNSYLVANIA REGISTERED PROFESSIONAL JOSEPH H. SCHUECK ENGINEER No. PE-022334-E

COMMONWEALTH OF PENNSYLVANIA
DEPARTMENT OF ENVIRONMENTAL PROTECTION

CONTRACT NO. DMF 008-101.1

ABANDONED MINE LAND
RECLAMATION PROJECT

STANFORD MINING - PENN HILL NO. 2
MINING PERMIT NO. 32841309

CHERRYHILL TOWNSHIP — INDIANA COUNTY

LOCATION AND VICINITY MAPS

DRAWN BY	DATE	DRAWING NO.
DRH	11/17/00	2 of 11
CHECKED BY DRH	SCALE AS SHOWN	